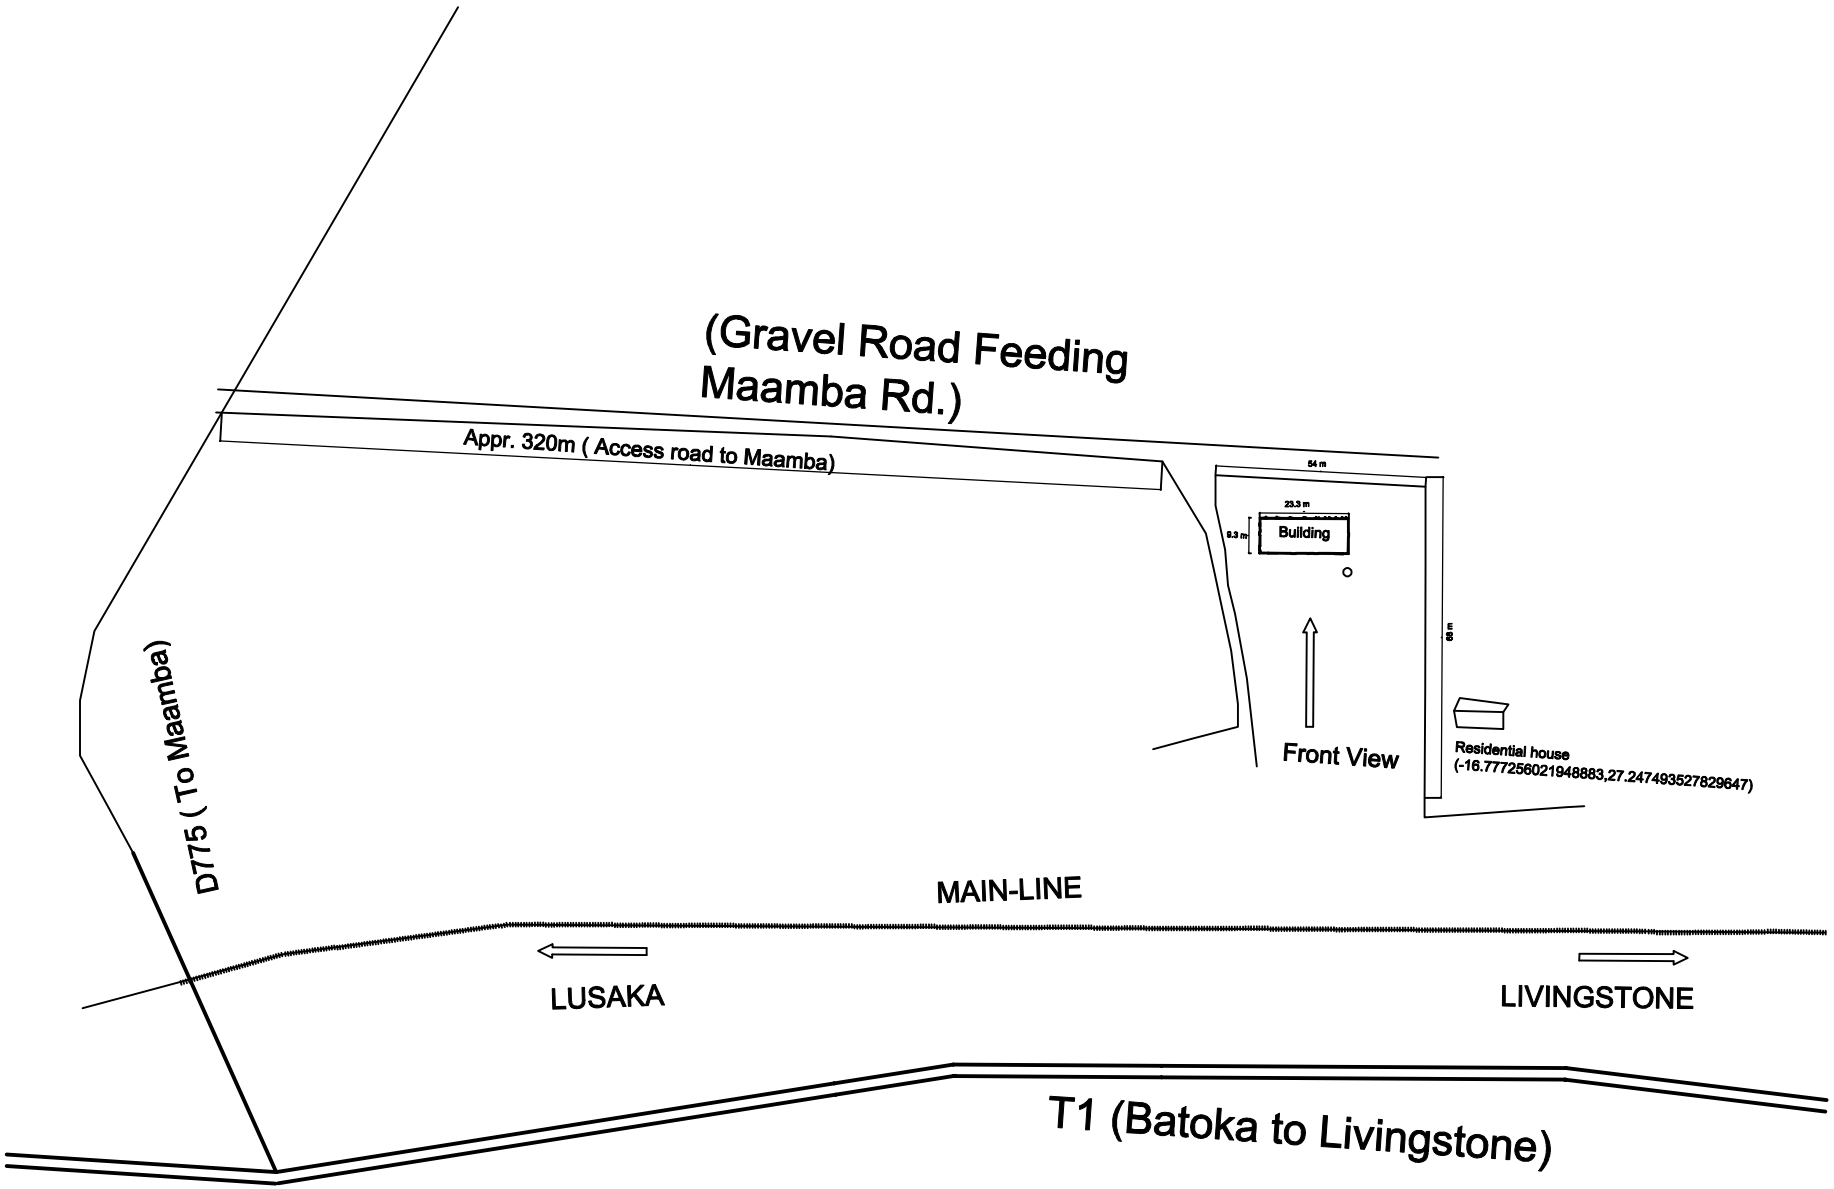

NOTES

1. This drawing is to be read in conjunction with all relevant architectural and engineering drawings.
2. All dimensions are in millimetres unless otherwise stated.
3. All setting out dimensions are to be verified on site prior to commencing works.
4. Obtain all dimensions from shown figures. Do not scale off.
5. All structural steelwork to be in accordance with SABS 0162 : 1993 Parts 1 and 2
6. Steel grade to be 300WA
7. All welds to be 6mm continuous fillet welds to SABS 044 unless otherwise stated
8. All bolts to be Grade 8.8
9. All reinforcement to be inspected by the
10. All Reinforced Concrete works to be done in accordance with the Engineer's specifications on structural concrete.
11. All Reinforced Concrete works to be done in accordance with EUROCODE II.
12. All concrete to be class 30 with a cube crushing strength of 30N/mm2 at 28 days unless otherwise stated.
13. Cover to reinforcement to be 30mm. Unless stated otherwise.
14. Maximum aggregate size to be 20mm.
15. All concrete blockwork to have a minimum crushing strength of 3,5 N/mm.

Rev.	Date	Description	SIGN

Zambia Railways Limited,Shitima House

ZRL MANAGEMENT

PROPOSED NEW OFFICE BLOCK DESIGN 1 FOR BATOKA STATION

Scale: AS SHOWN
Date: NOVEMBER 2018
Drawing Title:
Drawn Eng. C. Mutale
Checked:
BATOKA SITE PLAN
Drawing Number: